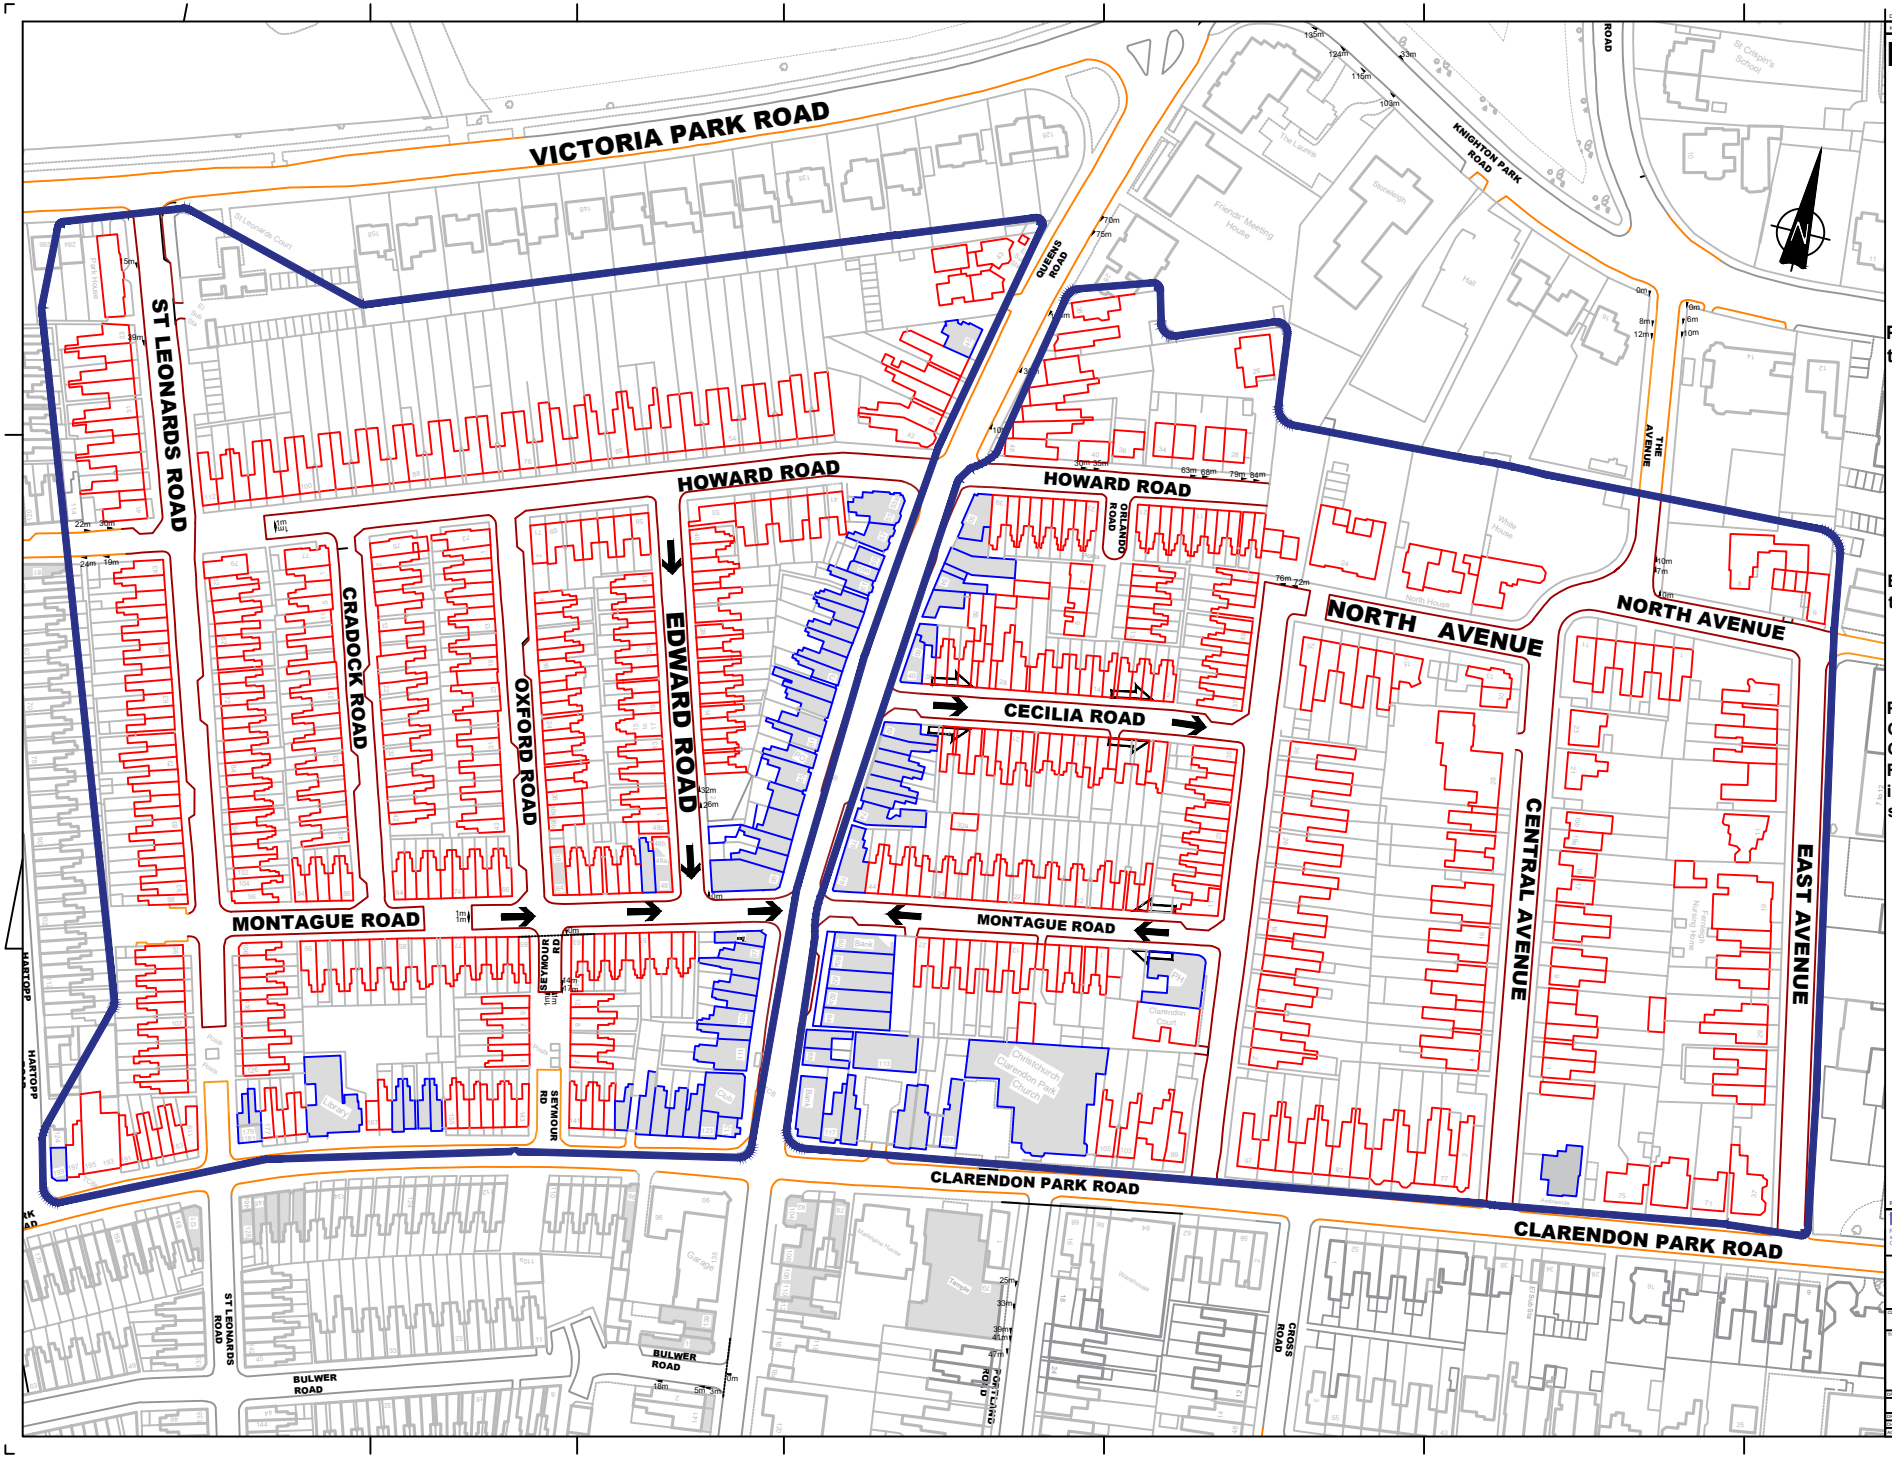

KEY:

Proposed RPZ Boundary

Properties within the Scheme

Businesses within the Scheme

Please note: Queens Road and Clarendon Park Road will not be included the scheme

Revision	Amendment	Date

Ordnance Survey
Reproduced from the Ordnance Survey Map with the permission of The Controller of H.M. Stationery Office. Crown Copyright Reserved. Licence No. LA 100019264

Leicester City Council
Planning, Development and Transportation

CLIENT: LCC

TITLE: PROPOSED RESIDENTS PARKING ZONE CLARENDON PARK AREA

DRAWING No.	REV	SCALE
LCC/CP/----/-/-/-/---	0	NTS

DRAWN BY	HD	DATE	10/08/2020
CHECKED	HD	SIZE	A0
ACAD FILE	ACAD	DRN	DWGA